Event Use: Covered Walkway

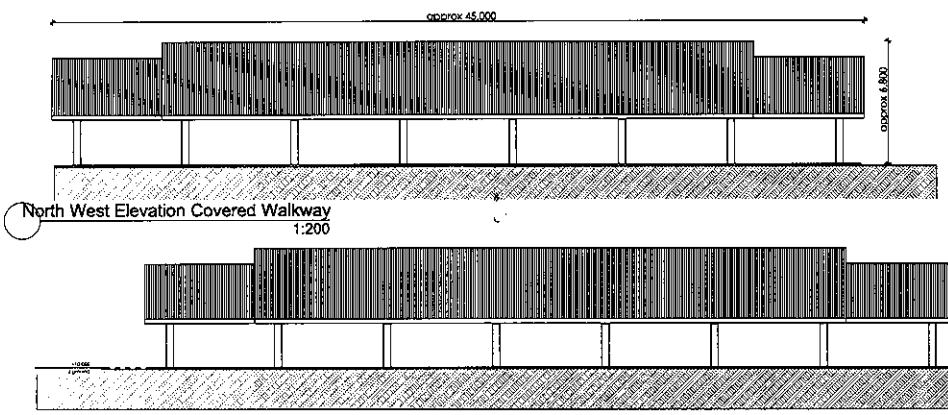

North West Elevation Covered Walkway
1:200

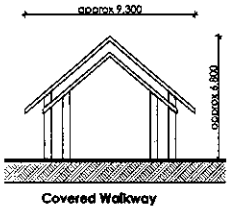

Section Covered Walkway
1:200

1 South East Elevation Covered Walkway
1:200

Event Use: Stables, Tack Rooms and Feed Store

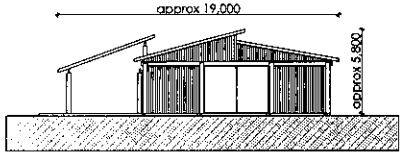

1 North West Elevation Stables
1:250

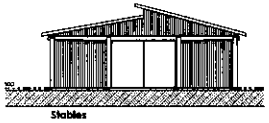

1 North West Elevation
1:250

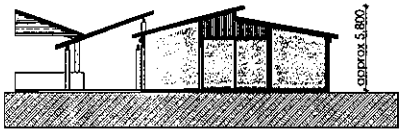

1 Stable Section
1:250

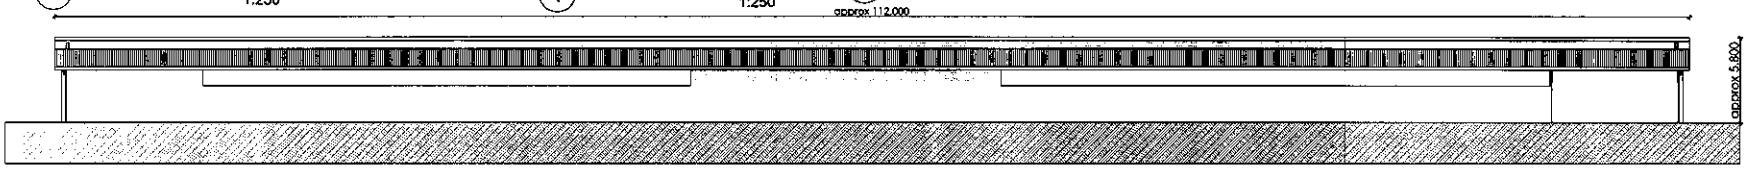

1 South east Stables
1:250

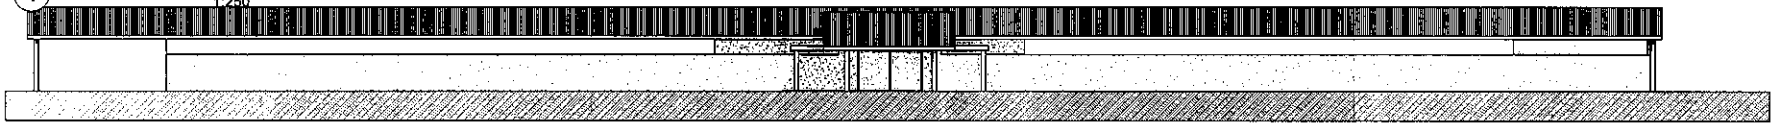

1 North West Stables
1:250

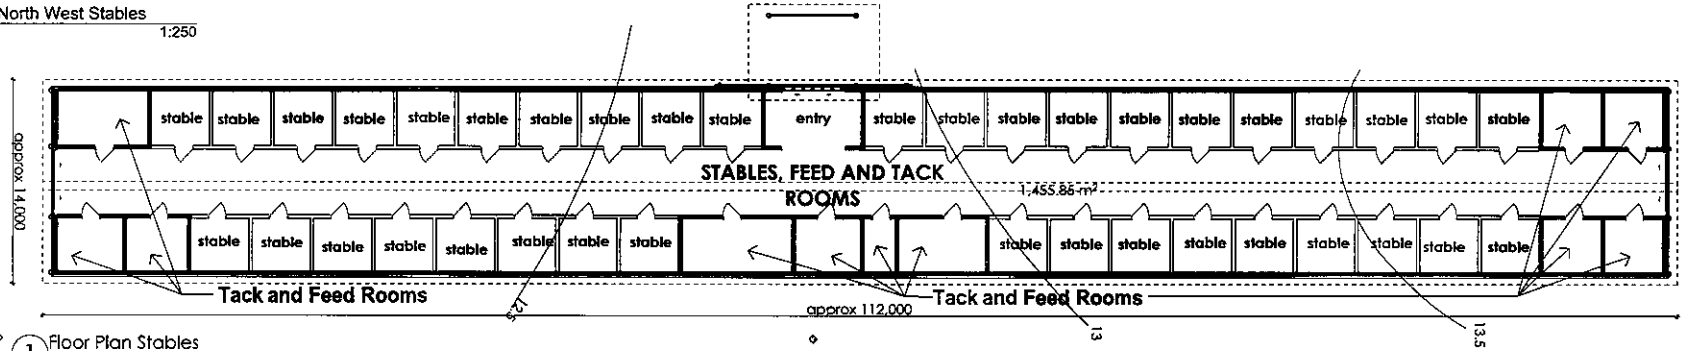

1 Floor Plan Stables
1:250

Issue		
A	DD/MM/YY	Sketch design

Amendments

Plans are illustrative only
Not for Construction Purposes

Address
Sydney Polo Country Club
Old Kurrajong Road,
Powell's Lane and Ridges Lane
Richmond Lowlands.

Lot 25 DP 663770

Client
Basscave pty Ltd

Stage
Event Building Use Plan
Drawing Title
Event Stalls/ Stables and Covered Walkway

Drawing No.		Issue
170526-03		A
Date	Drawn by	Scale / Project No.
28/06/17	BT	A2 / 170525